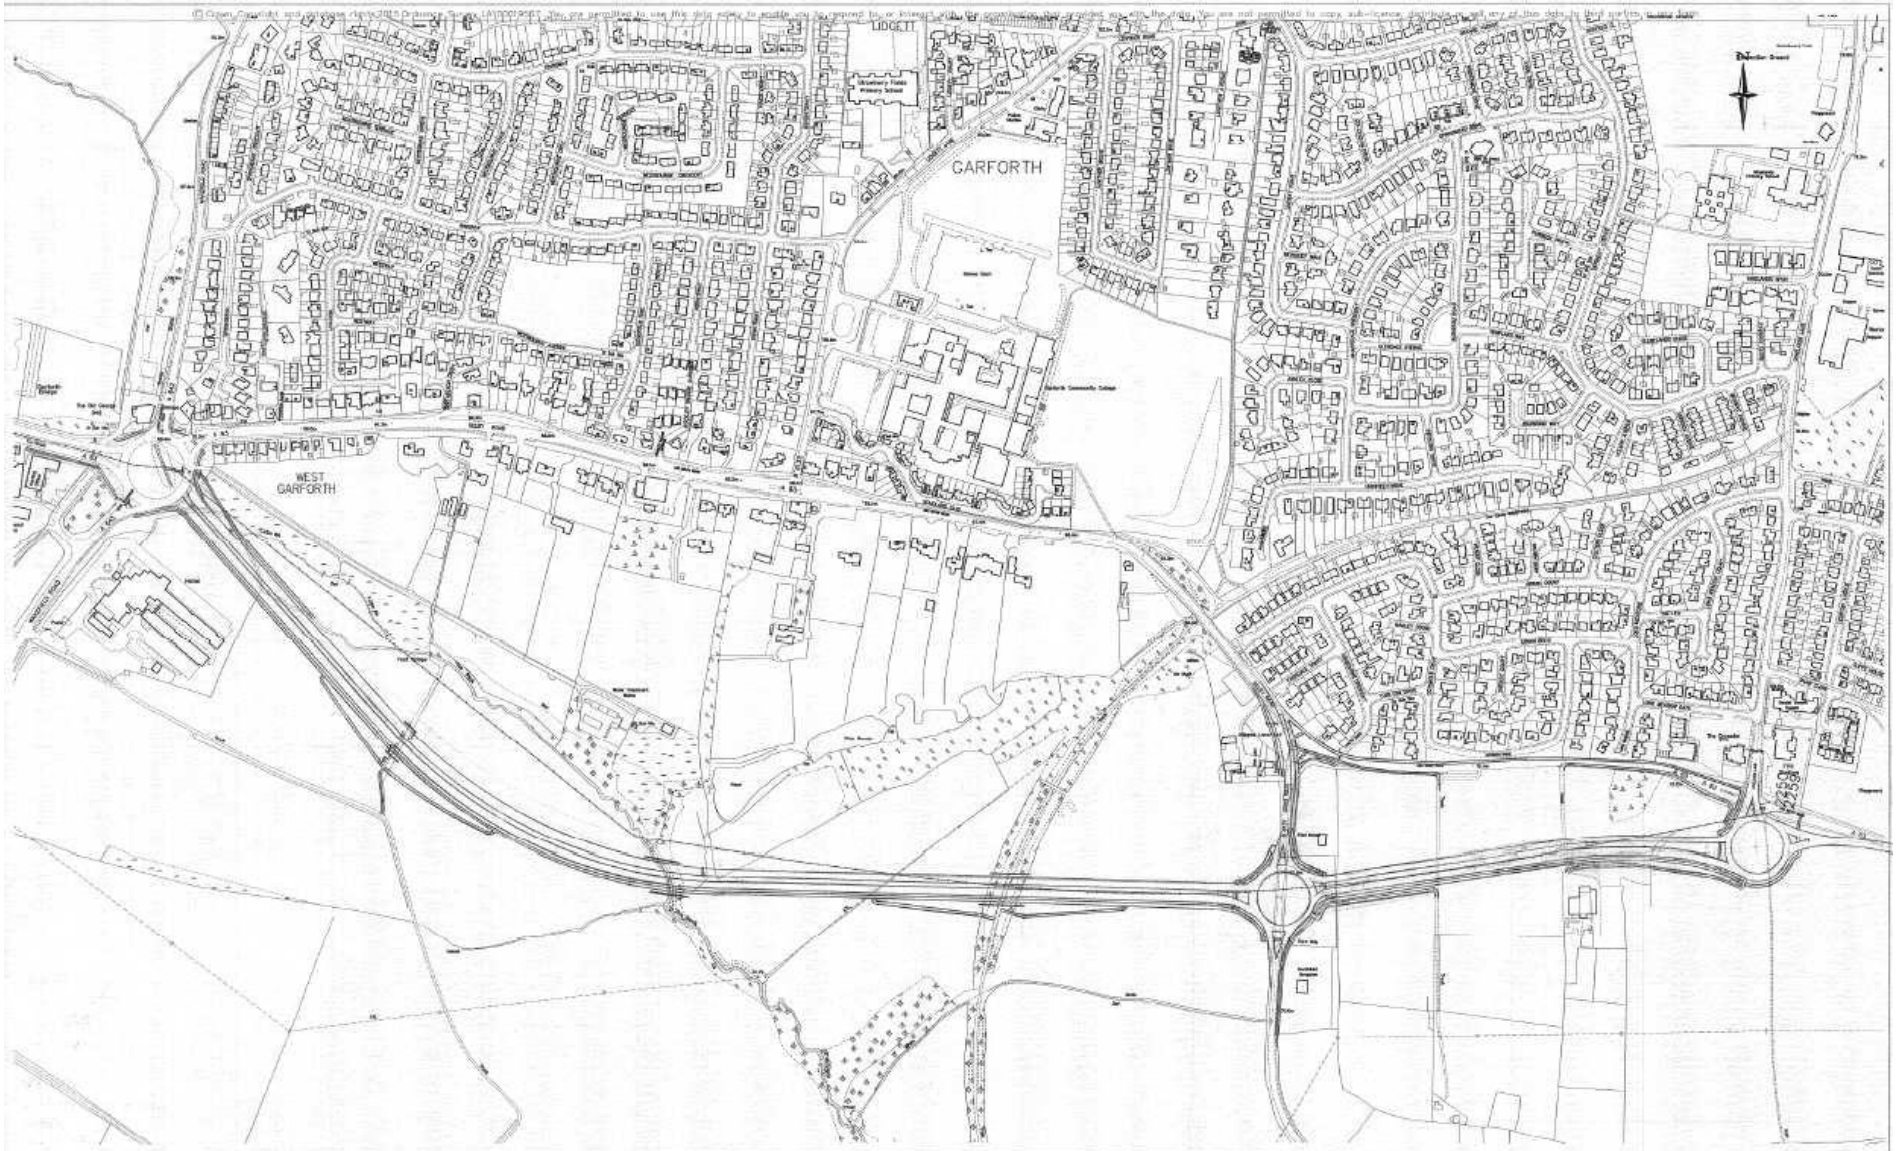

© LEEDS CITY COUNCIL
This drawing is the property of Leeds City Council. It must only be used for the purpose for which it was originally supplied. It must not be copied, published or transmitted by any means to any third party, without the express permission of the originator. Modification or incorporation of all or part of this drawing is strictly forbidden, unless specifically requested or approved by the originator.

Garforth Southern Bypass

General Arrangement

AMENDMENTS	DRAWN	CHECK	DATE
FIRST APPROVED	NJT		

DRAWN BY	
INITIALS	DATE
NJT	3/8/15
ISSUED BY	
INITIALS	DATE
	/08/15
CHECKED BY	
INITIALS	DATE
NF	/8/15

SCALE: 1:2500

ORIGINAL SHEET SIZE: A1

Leeds CITY COUNCIL
HIGHWAYS AND TRANSPORTATION

DRAWING NUMBER:

DATE: [redacted] 2015

Ordnance Survey